




SOUTHERN ELEVATION 1
A2.01

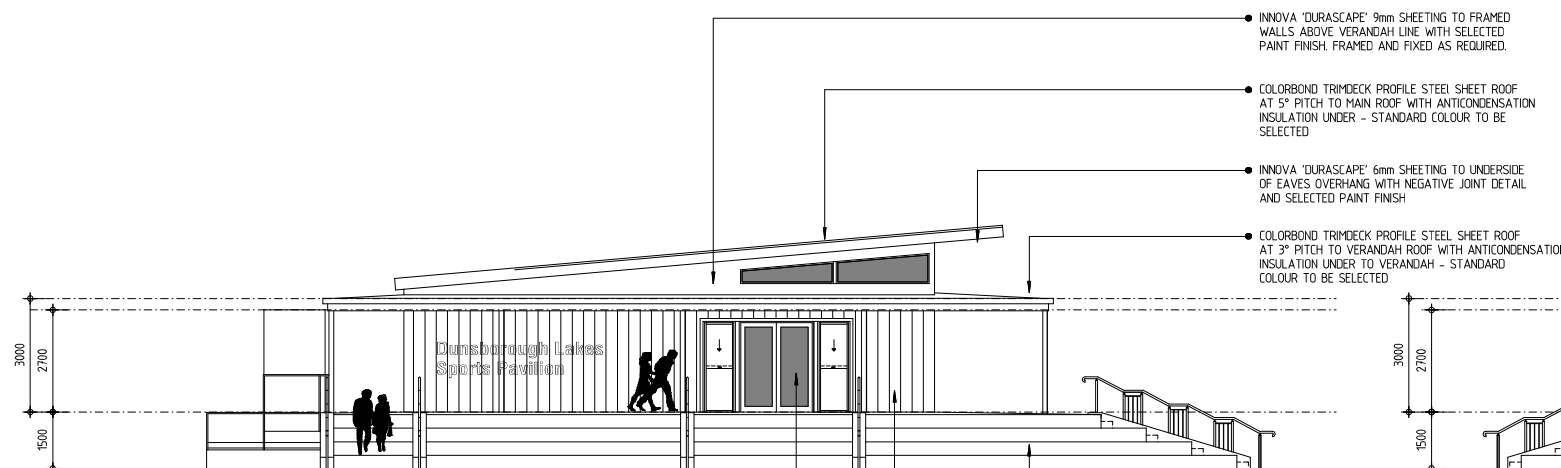

WESTERN ELEVATION 2
A2.01

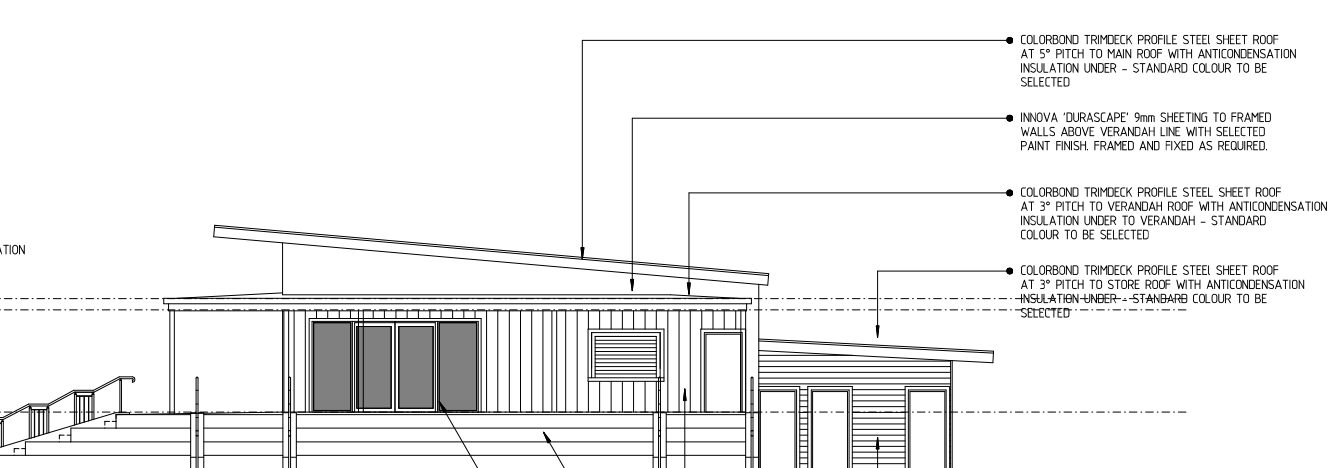

EASTERN ELEVATION 3
A2.01

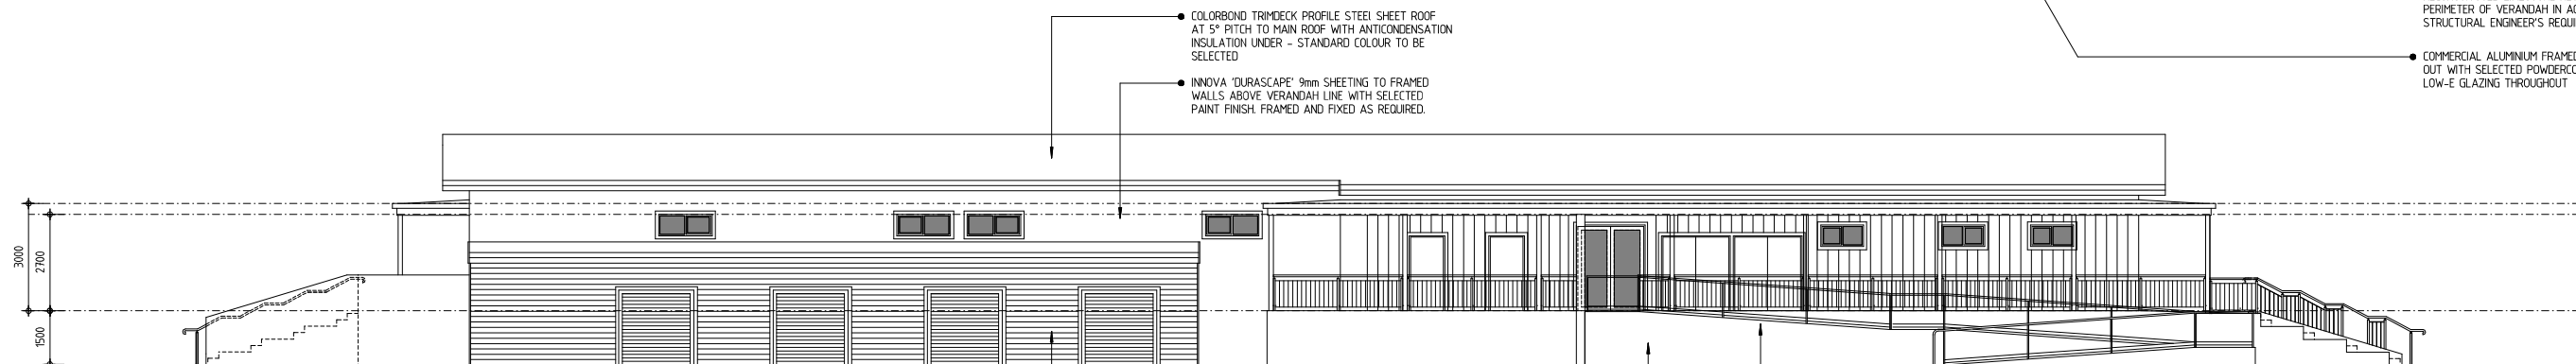

NORTHERN ELEVATION 4
A2.01



TENDER - CDC
BUILDING PERMIT
NOT FOR CONSTRUCTION



27/09/26	0	TENDER - CDC - BUILDING PERMIT ISSUE	J.D
DATE	REV	NOTE	BY
D'Agostino ARCHITECTS RESIDENTIAL AND COMMERCIAL ARCHITECTURE U4/71 KENT STREET, BUSSELTON 6280 info@southwestarchitects.com.au tel: 97 523 146			
DATE:	October 2025	SCALE:	1 : 100 @ A1
DWG No:	A3.01	0	DRAWN: J.D
PROJECT:	Proposed Dunsborough Lakes Sporting Pavilion Lot 40 Dunsborough Lakes Drive Dunsborough Lakes for: City of Busselton		
TITLE:	ELEVATIONS		